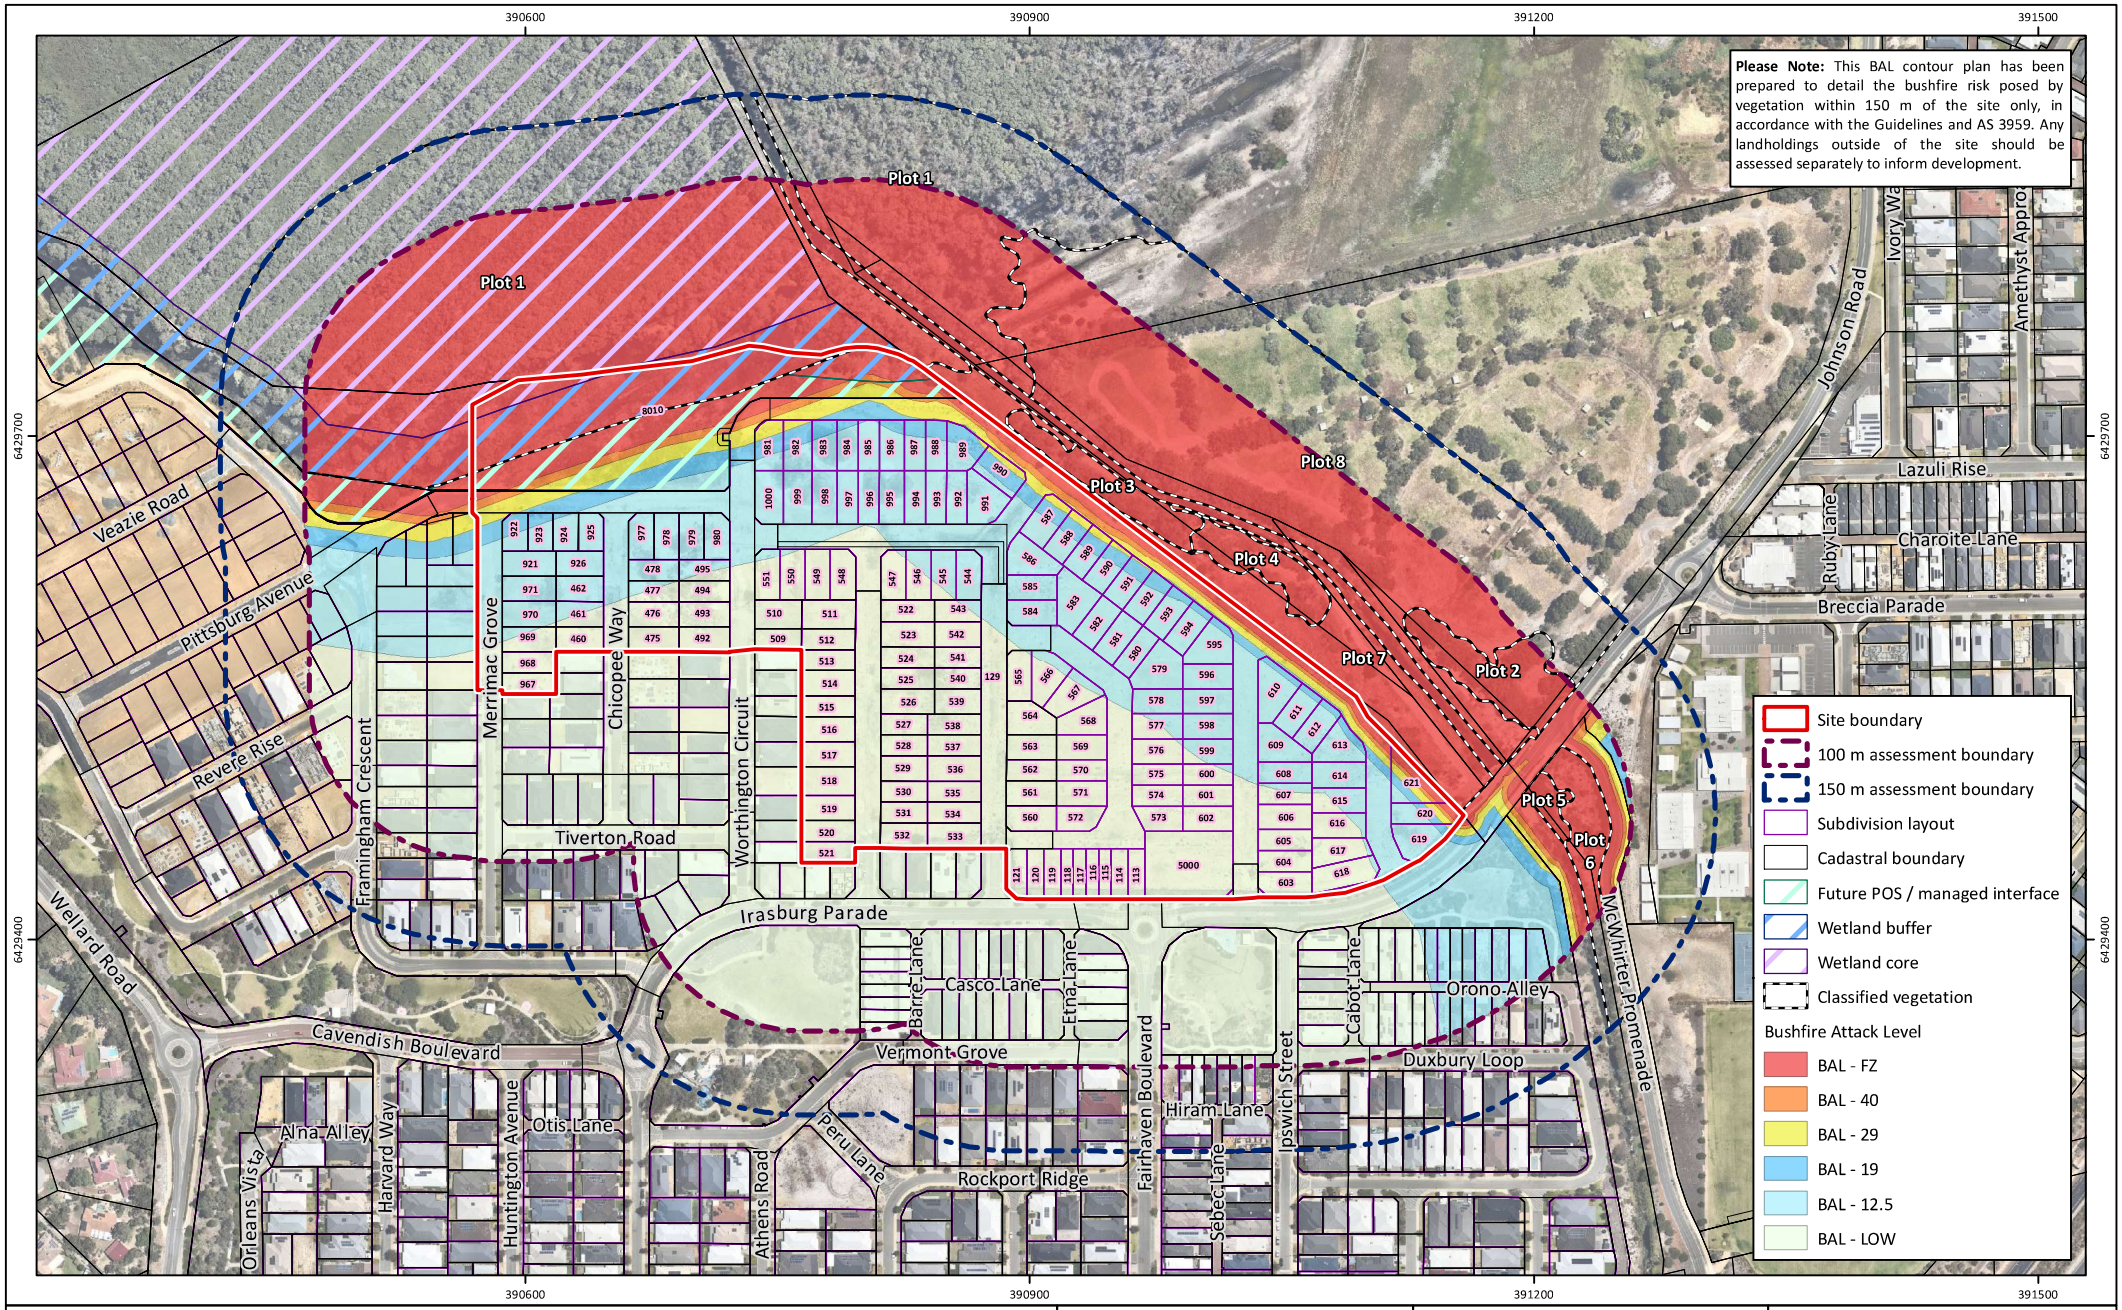

Figure 3: Bushfire Attack Level Contour Plan

Project: Bushfire Management Plan
Lot 9028 and Portions Lot 9029 Providence Estate, Wellard
Client: Wellard Residential Pty Ltd

Plan Number:
EP13-011(20)--F123b
Drawn: CTH
Date: 24/10/2024
Checked: KK
Approved: AJR
Date: 24/10/2024

N

0 50 100 150
Metres
Scale: 1:4,500@A4
GDA 1994 MGA Zone 50

emerge ASSOCIATES

While Emerge Associates makes every attempt to ensure the accuracy and completeness of data, Emerge accepts no responsibility for externally sourced data used
©Landgate (2024). Nearmap Imagery date: 16/12/2021